


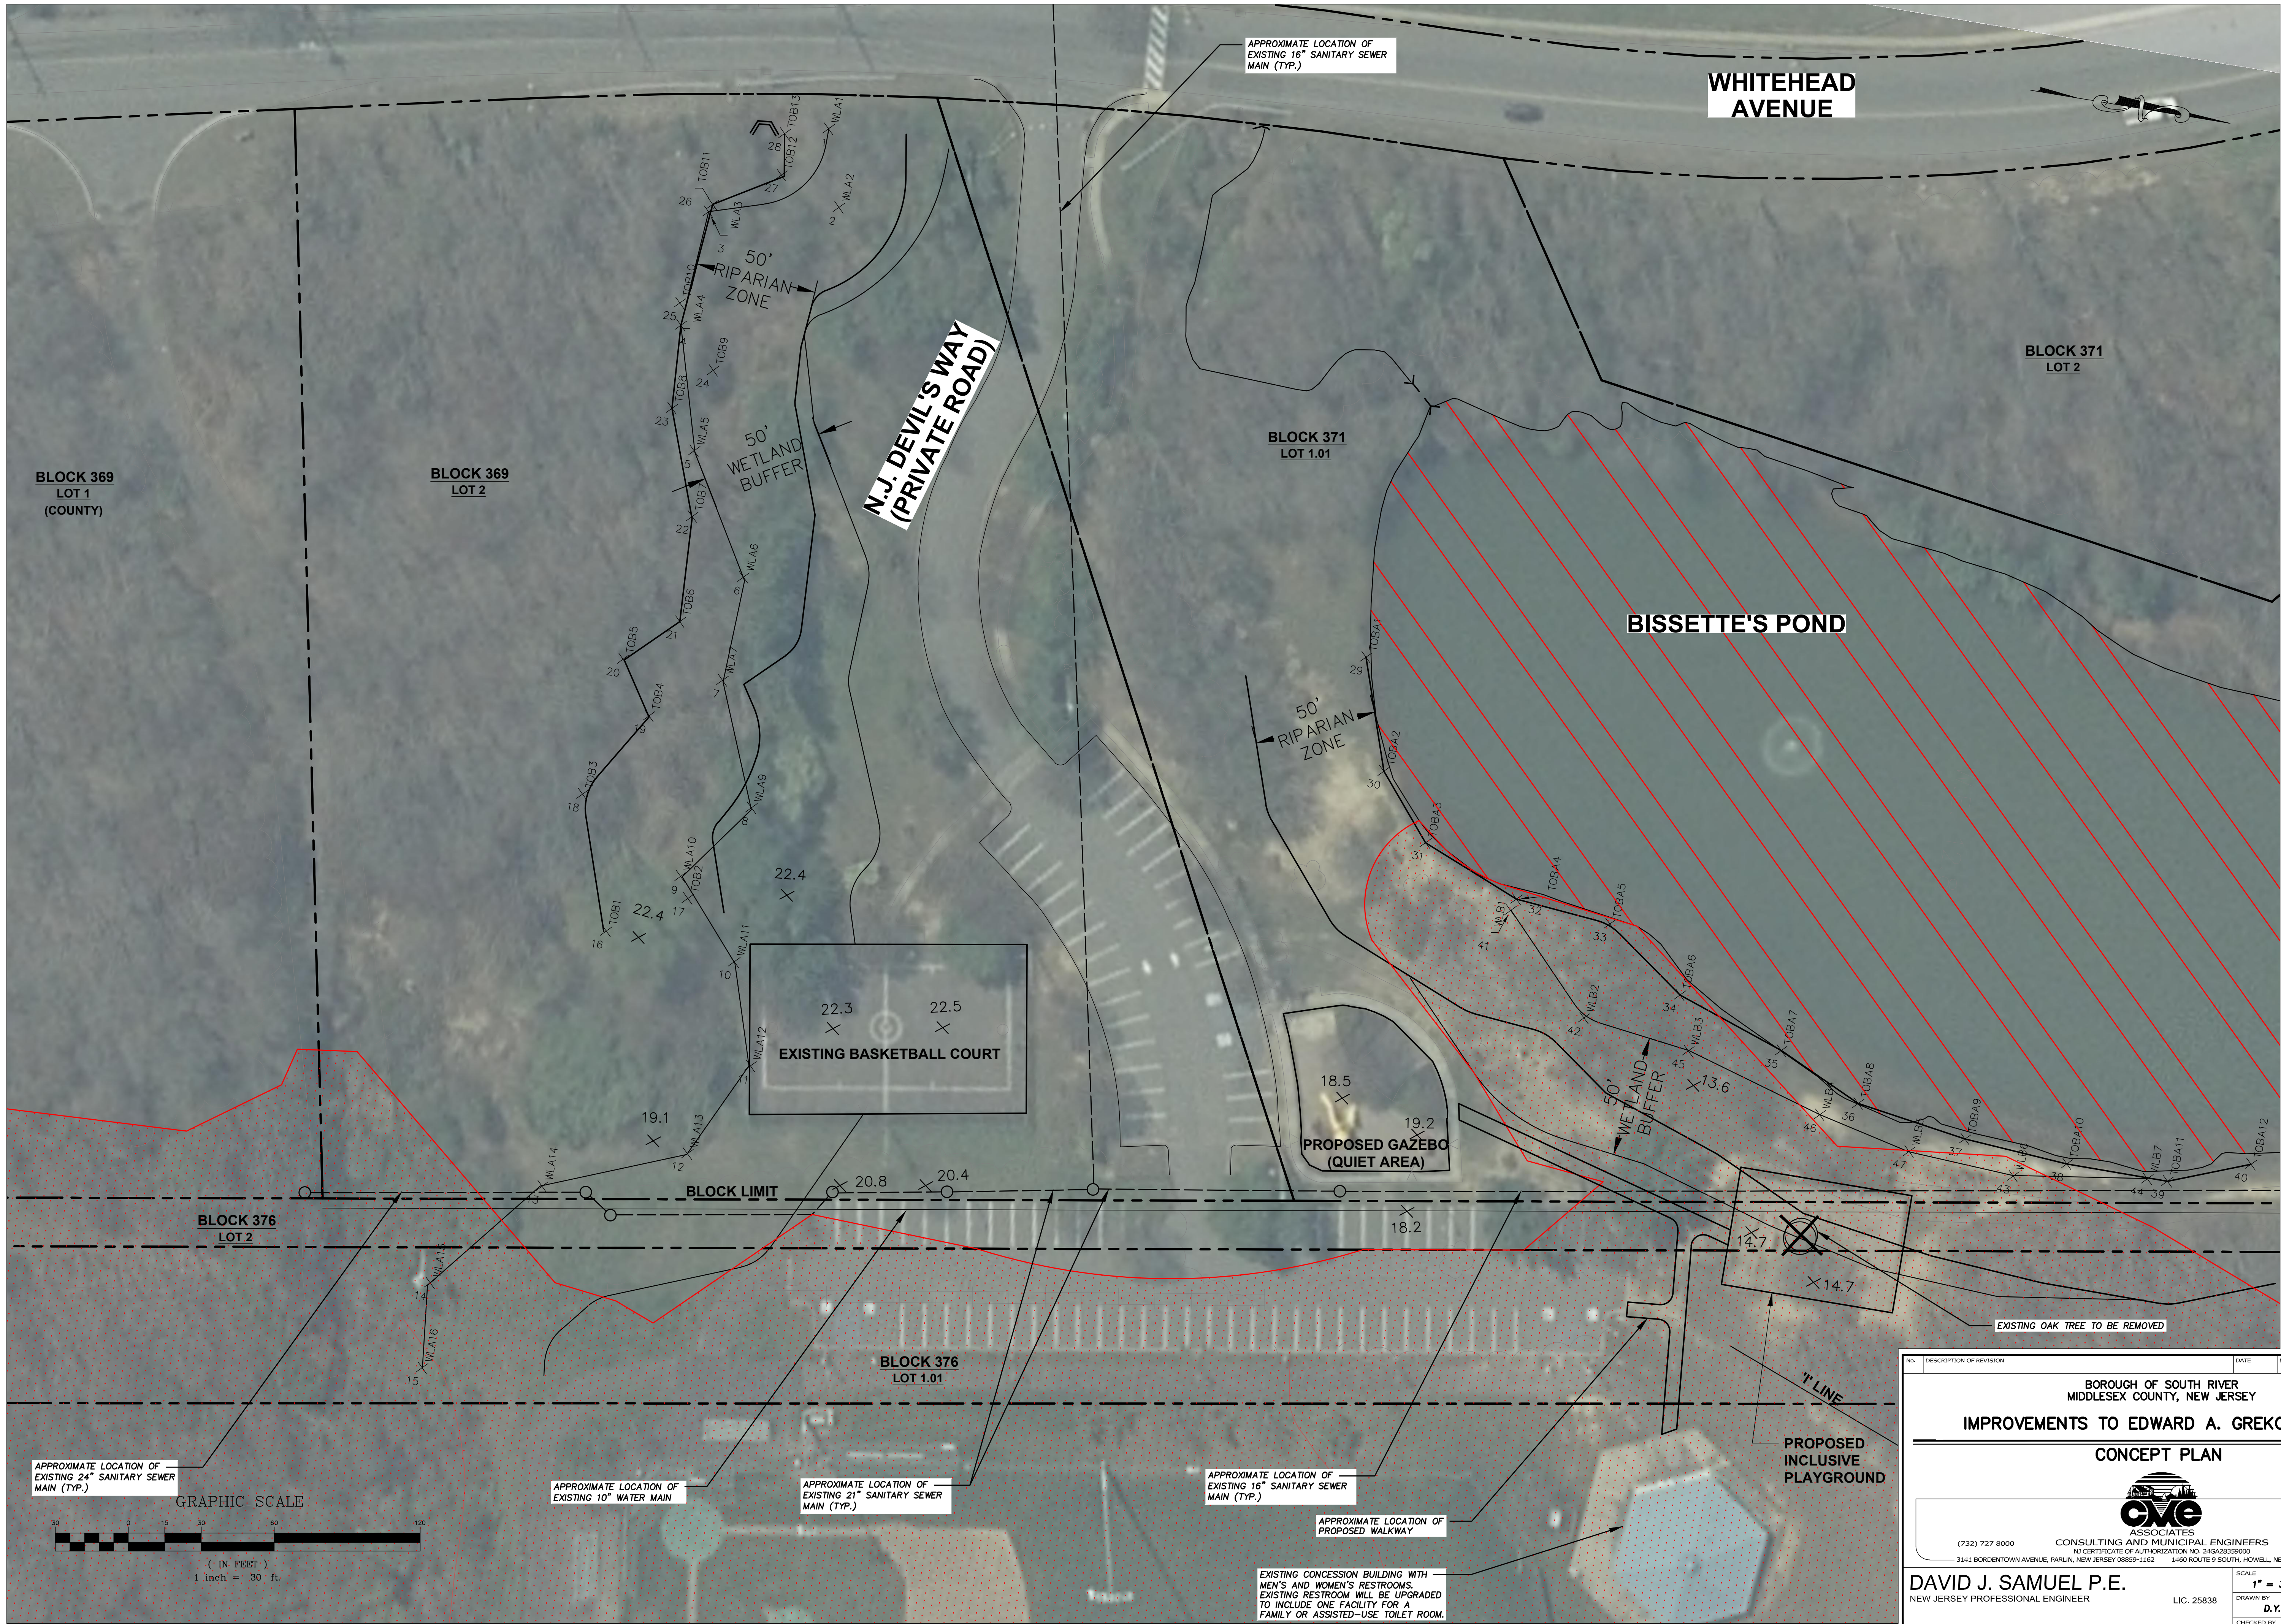

- LEGEND**
- APPROX. LOCATION OF 500 YR. FLOOD HAZARD AREA
 - APPROX. LOCATION OF 100 YR. FLOOD HAZARD AREA

NO.	DESCRIPTION OF REVISION	DATE	DRAWN	CHECKED	RELEASED
BOROUGH OF SOUTH RIVER MIDDLESEX COUNTY, NEW JERSEY					
IMPROVEMENTS TO EDWARD A. GREKOSKI PARK					
CONCEPT PLAN					
					
CONSULTING AND MUNICIPAL ENGINEERS					
(732) 727 8000 (732) 462 7400					
3141 BORDENTOWN AVENUE, PARLIN, NEW JERSEY 08859-1162 1460 ROUTE 9 SOUTH, HOWELL, NEW JERSEY 07731-1194					
DAVID J. SAMUEL P.E.					
NEW JERSEY PROFESSIONAL ENGINEER					
LIC. 25838					
DATE					
SCALE 1" = 30'					
DATE JANUARY 2024					
DRAWN BY D.Y.					
DESIGNED BY D.Y.					
CHECKED BY B.M.K.					
SHEET 1 of 1					